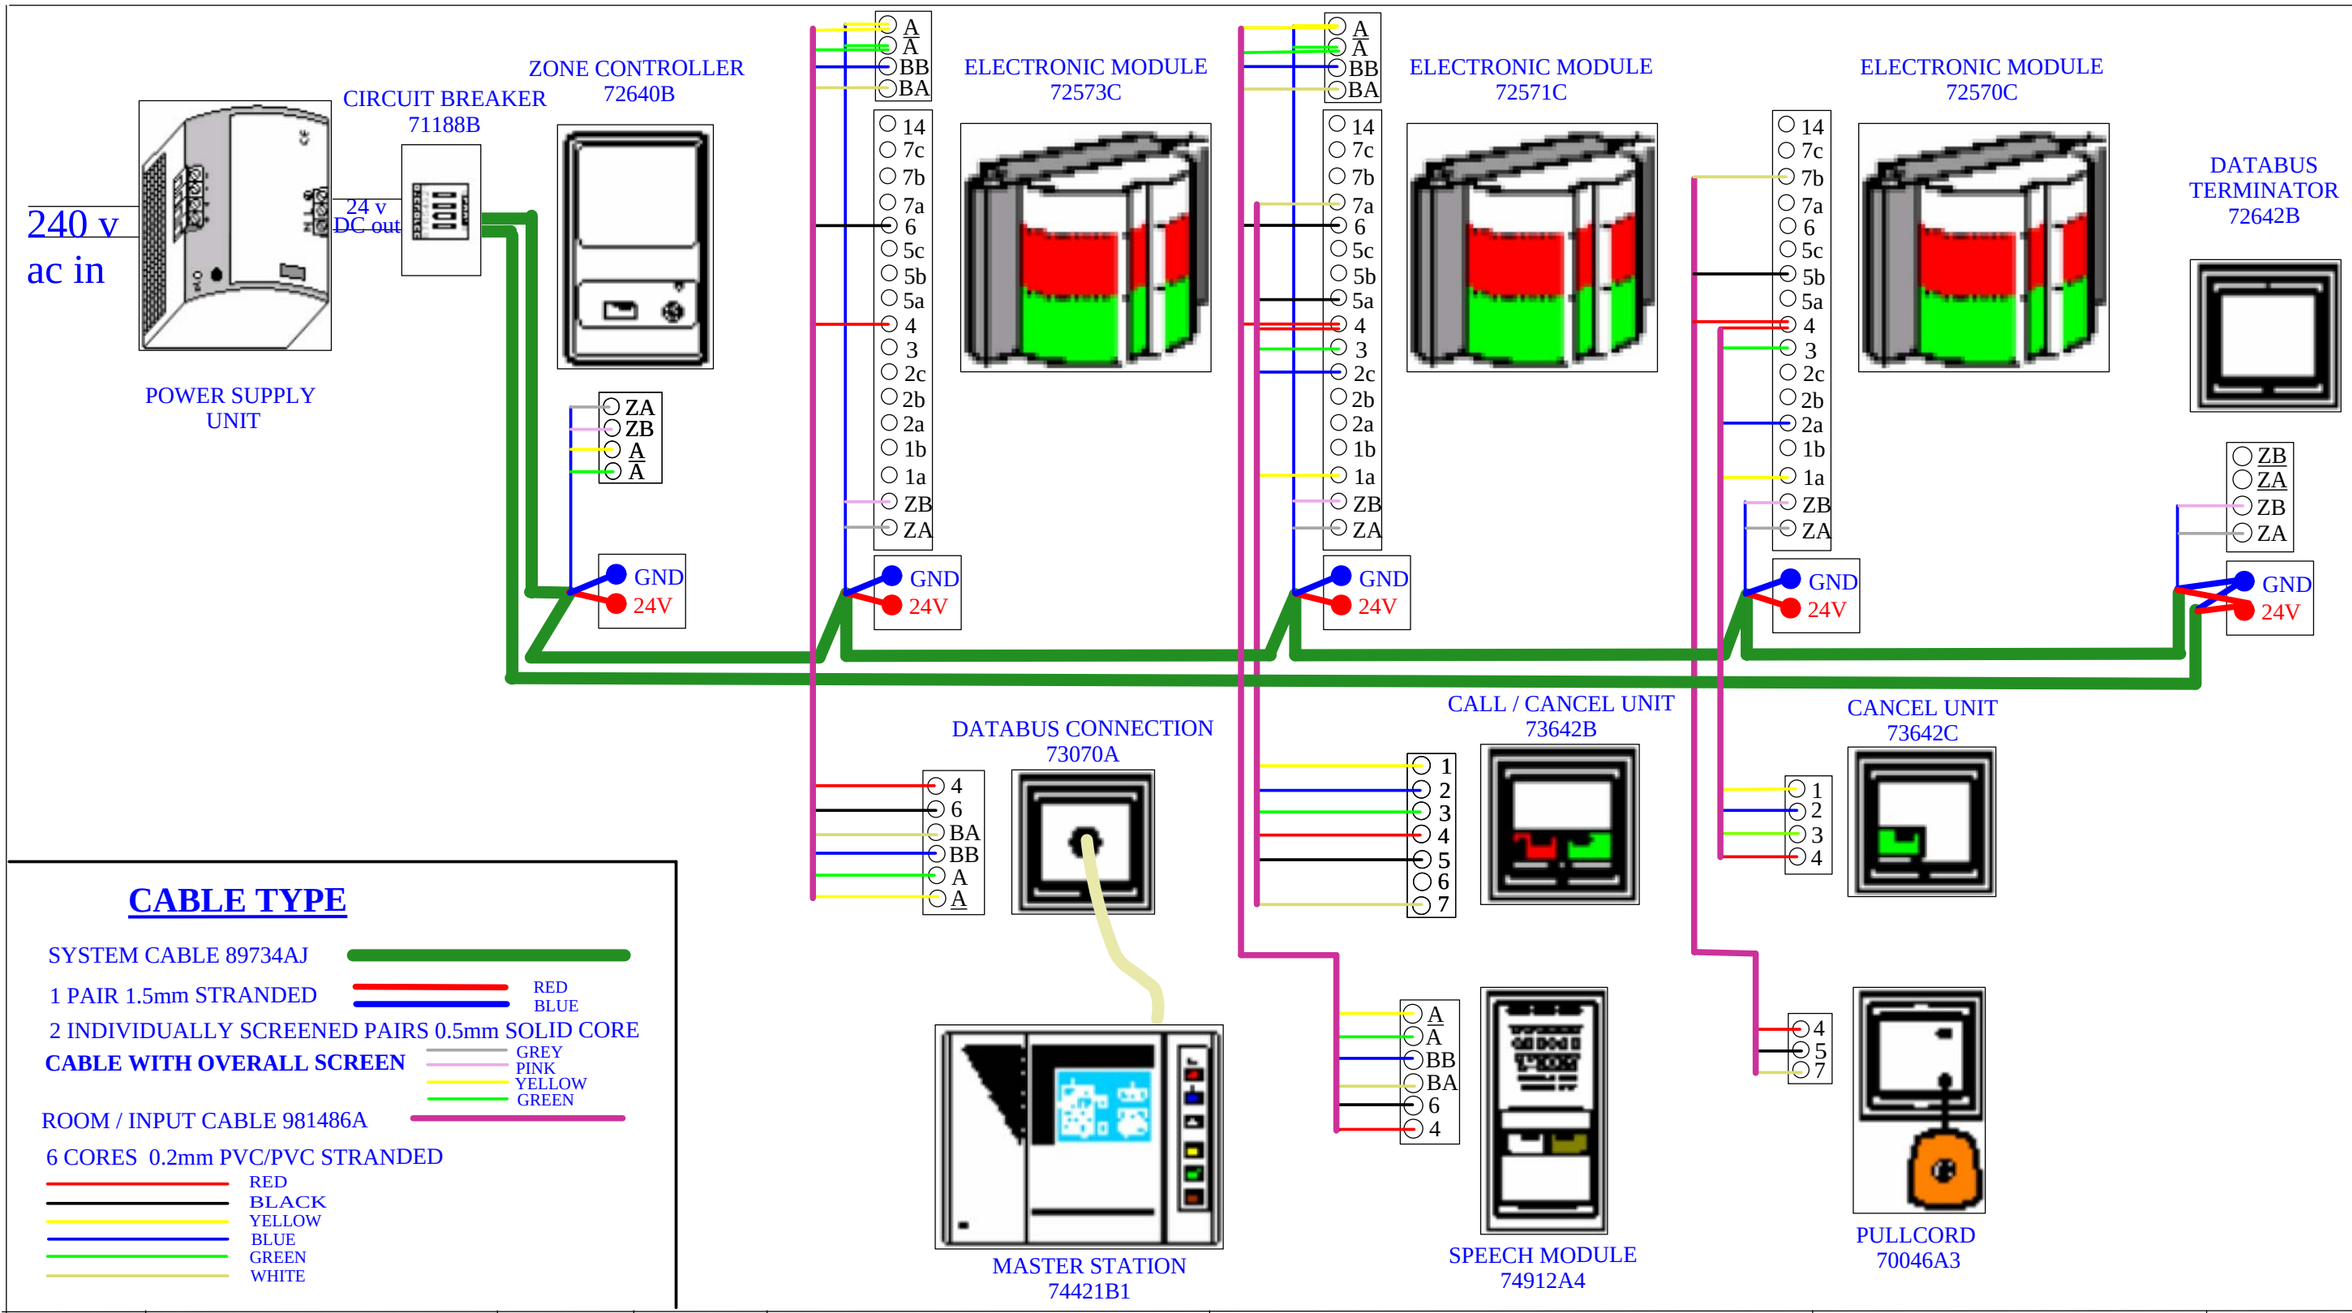


## CABLE TYPE

SYSTEM CABLE 89734AJ

1 PAIR 1.5mm STRANDED — RED, BLUE

2 INDIVIDUALLY SCREENED PAIRS 0.5mm SOLID CORE
**CABLE WITH OVERALL SCREEN** — GREY, PINK, YELLOW, GREEN

ROOM / INPUT CABLE 981486A

6 CORES 0.2mm PVC/PVC STRANDED
RED, BLACK, YELLOW, BLUE, GREEN, WHITE

| ISSUE | DESCRIPTION | APP | DATE |
|---|---|---|---|
| | | | |
| | | | |
| | | | |
| | | | |

SFS SYSTEMS LTD
8 FITZMAURICE COURT
STATION ROAD
WYMONDHAM
NORFOLK
NR18 0NN
Tel:- 01953 423232
Fax:- 01953 600272

**TITLE**

**DISABLED REFUGE WITH DISABLED TOILET**

**STANDARD WHITE SPEECH UNIT**

| DRAWN | CHECKED | APPROVED | DATE |
|---|---|---|---|
| ST | TM | KR | 17-3-04 |

**DRAWING NUMBER**
**ACK-DR-WC-1001**